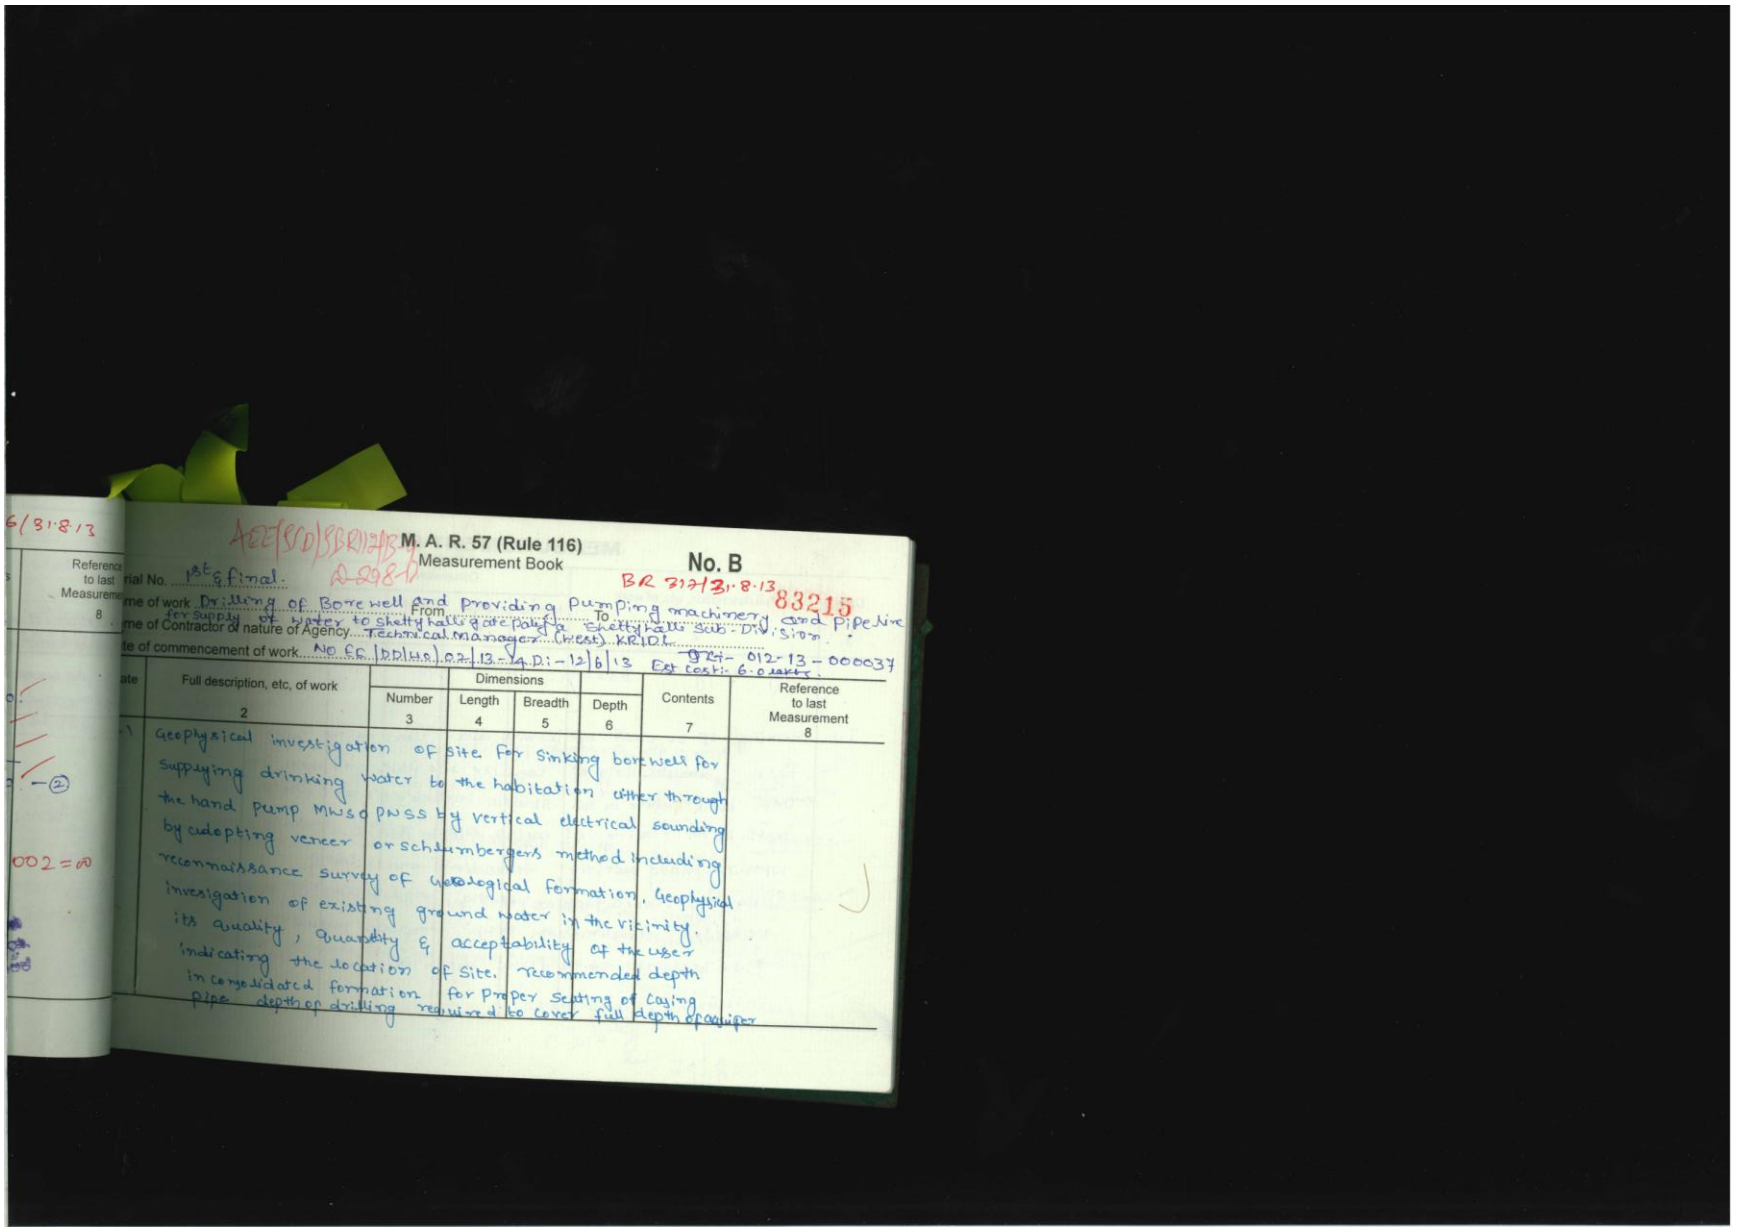

AEE[SD]SBR13/B/2984

M. A. R. 57 (Rule 116)
Measurement Book

No. B

BR 3171/31.8.13 83215

rial No. 1st & final.

me of work Drilling of Bore well and providing pumping machinery and Pipeline From ... To ...
for supply of water to shetty halli gate part of Shetty halli Sub-Division.

me of Contractor or nature of Agency Technical manager (west) KRIDL

te of commencement of work No ff |DPLHS| 02-13-14 Di-12 | 6 | 13 Est cost: 6.0 lakhs

9214-012-13-000037

ate	Full description, etc, of work	Dimensions				Contents	Reference to last Measurement
		Number	Length	Breadth	Depth		
	2	3	4	5	6	7	8
	Geophysical investigation of site for sinking bore well for supplying drinking water to the habitation either through the hand pump MWS&PWSS by vertical electrical sounding by adopting vencer or schlumbergers method including reconnaissance survey of geological formation, Geophysical investigation of existing ground water in the vicinity. its quality, quantity & acceptability of the user indicating the location of site. recommended depth for proper seating of laying pipe. depth of drilling required to cover full depth of aquifer in consolidated formation						

6/31.8.13

Reference to last Measureme 8

-(2)

002=00

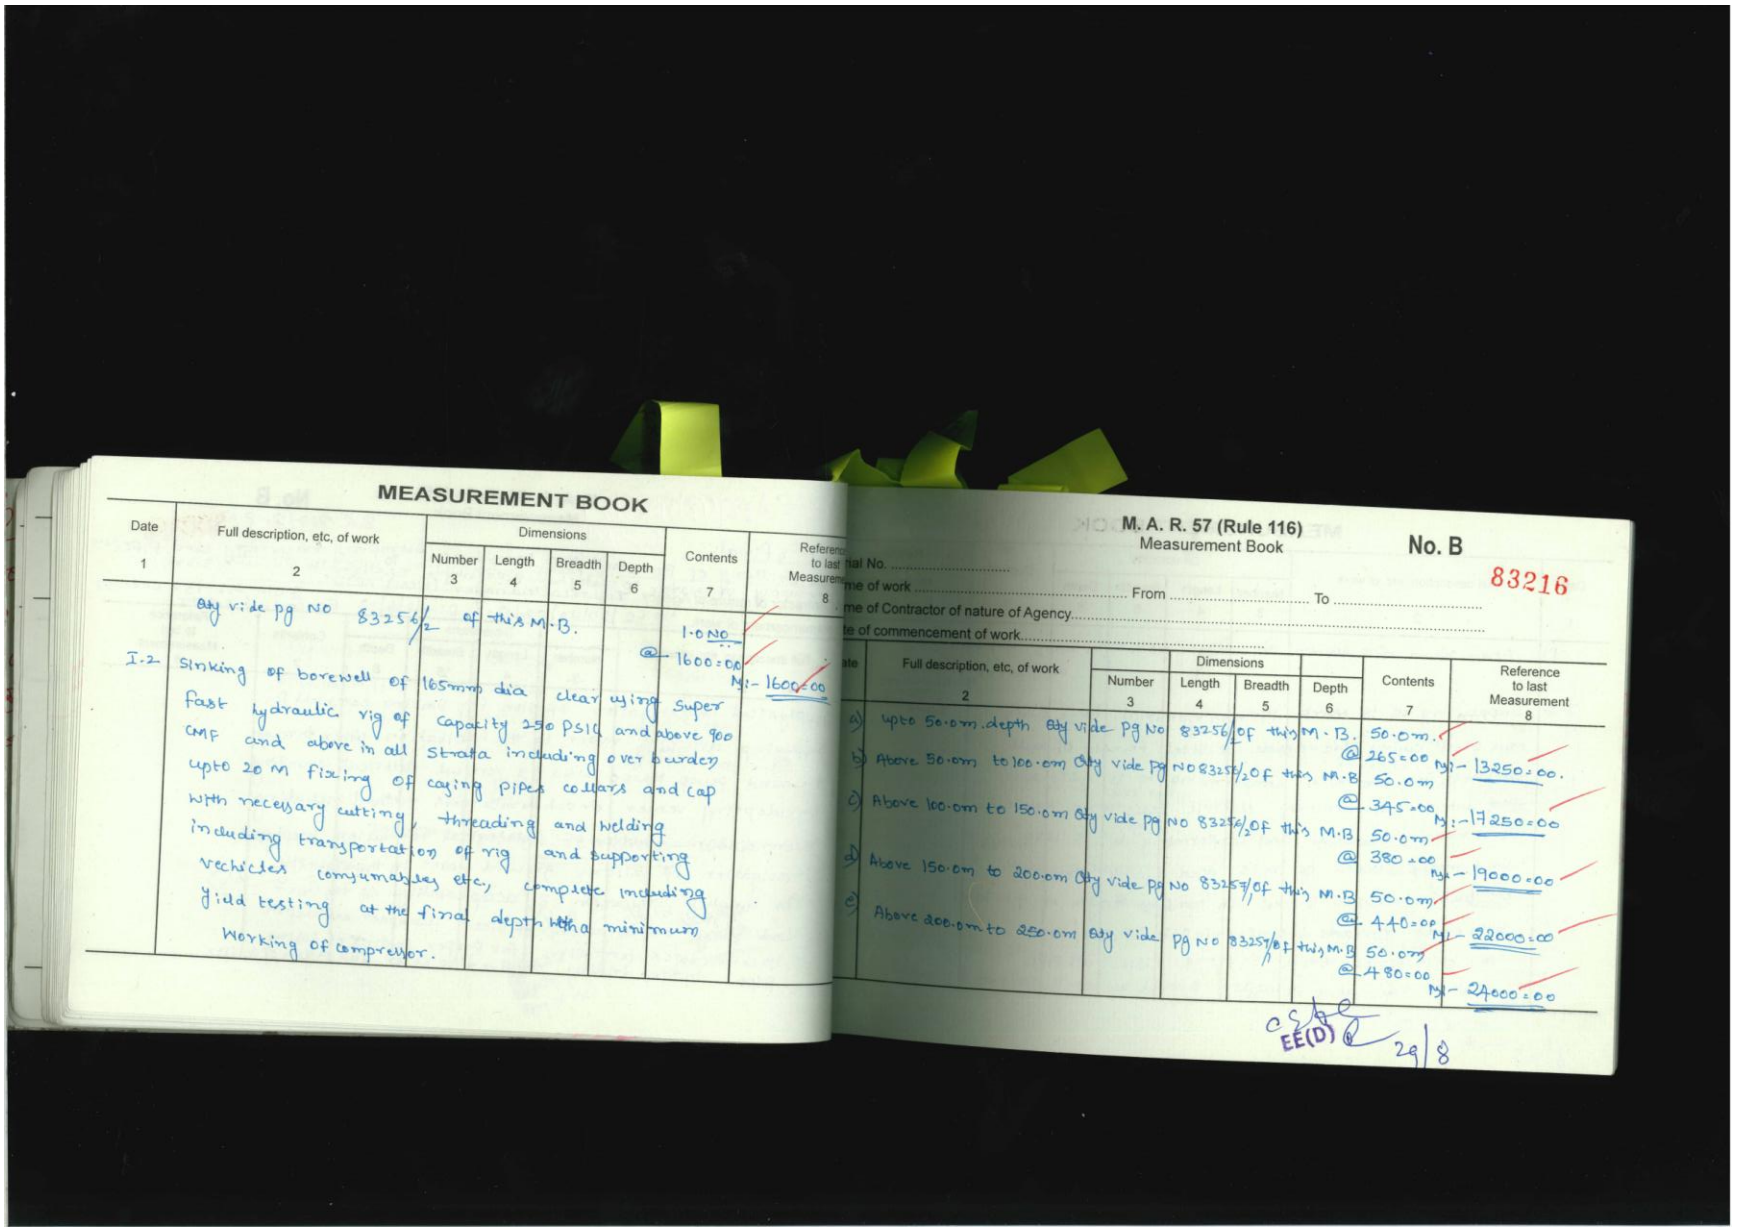

MEASUREMENT BOOK

Date	Full description, etc, of work	Dimensions				Contents	Reference to last Measurement
		Number	Length	Breadth	Depth		
1	2	3	4	5	6	7	8
	Qty vide pg NO 83256/2 of this M.B.					1.0 NO	
I.2	Sinking of borewell of 165mm dia clear using Super fast hydraulic rig of capacity 250 PSI and above 900 CMF and above in all Strata including over burden upto 20 M fixing of casing pipes collars and cap with necessary cutting, threading and welding including transportation of rig and supporting vechicles consumables etc, complete including yield testing at the final depth with a minimum Working of compressor.					@ 1600=00	
						M:- 1600=00	

M. A. R. 57 (Rule 116)
Measurement Book
No. B

83216

...rial No. .....
...me of work ..... From ..... To .....
... me of Contractor of nature of Agency.....
...te of commencement of work.....

...ate	Full description, etc, of work	Dimensions				Contents	Reference to last Measurement
		Number	Length	Breadth	Depth		
	2	3	4	5	6	7	8
a)	upto 50.0m depth Qty vide Pg No 83256/2 of this M.B.					50.0m.	
						@ 265=00	
b)	Above 50.0m to 100.0m Qty vide Pg NO 83256/2 of this M.B					50.0m	
						@ 345=00	
c)	Above 100.0m to 150.0m Qty vide Pg NO 83256/2 of this M.B					50.0m	
						@ 380=00	
d)	Above 150.0m to 200.0m Qty vide Pg NO 83257/1 of this M.B					50.0m	
						@ 440=00	
e)	Above 200.0m to 250.0m Qty vide Pg NO 83257/1 of this M.B					50.0m	
						@ 480=00	

M:- 13250=00.
M:- 17250=00
M:- 19000=00
M:- 22000=00
M:- 24000=00

EE(D)
29/8

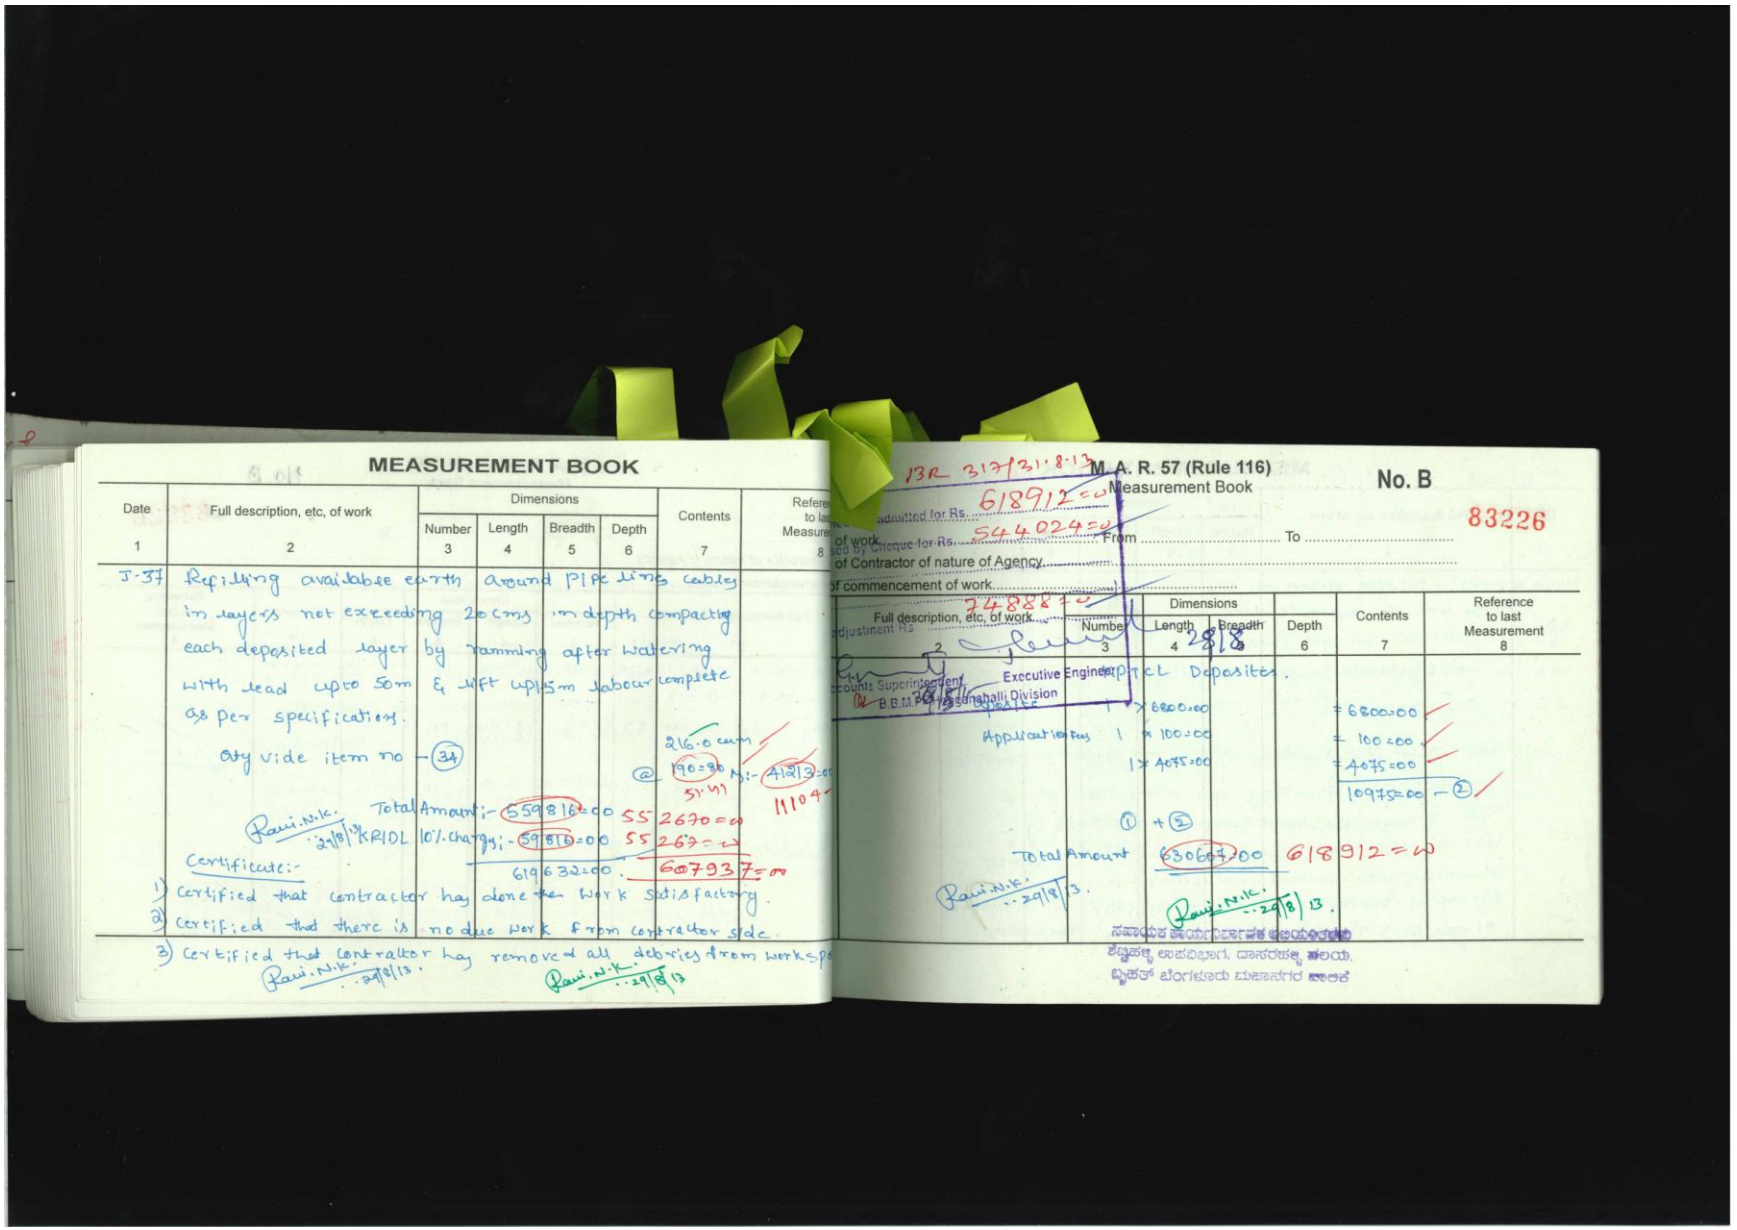

MEASUREMENT BOOK

Date	Full description, etc, of work	Dimensions				Contents	Reference to last Measurement
		Number	Length	Breadth	Depth		
1	2	3	4	5	6	7	8
J-37	Refilling available earth around PIPE LINE cables in layers not exceeding 20 cms in depth compacting each deposited layer by ramming after watering with lead upto 50m & lift upto 5m labour complete as per specifications.						
	Qty vide item no (34)					216.0 cum @ 190=90 Rs:- 41013=00	11104
	Total Amount;-					559816=00	55 2670=00
	10% charges;-					59816=00	55 267=00
						619632=00	607937=00

Ravi.N.K. 29/8/13 KRIDL

Certificate:-

1) Certified that contractor has done the work satisfactory.
2) Certified that there is no due work from contractor side.
3) Certified that contractor has removed all debries from worksp

Ravi.N.K. 29/8/13.

Ravi.N.K. 29/8/13

13R 317/21.8.13

M. A. R. 57 (Rule 116)
Measurement Book
No. B

83226

618912=00

admitted for Rs.

544024=00

of work ... From ... To ...

Cheque for Rs.

of Contractor of nature of Agency.

of commencement of work

74888=00

Ravi

Full description, etc, of work	Number	Dimensions: Length	Dimensions: Breadth	Depth	Contents	Reference to last Measurement
2	3	4		6	7	8
		28/8				
Approx Deposits.						
	1	× 6800.00			= 6800.00	
Application Fees	1	× 100.00			= 100.00	
	1	× 4075.00			= 4075.00	
					10975.00	(2)
	(1) + (2)					
Total Amount		630664.00			618912=00	

Executive Engineer

Accounts Superintendent
B.B.M.P. Yelahanka Division

Ravi.N.K. 29/8/13.

Ravi.N.K. 29/8/13.

ಸಹಾಯಕ ಕಾರ್ಯನಿರ್ವಾಹಕ ಅಭಿಯಂತರರು
ಶಿಕ್ಷಣಪಕ್ಷ ಲಾಪವಿಭಾಗ, ಬಾಸರಹಳ್ಳಿ ವಲಯ.
ಬಿಬಿಪಿಎಂ ಬೆಂಗಳೂರು ಮಹಾನಗರ ಪಾಲಿಕೆ